The same information displayed on the Straightline Charts is updated monthly and available in tabular form on ODOT's Internet site. Use the Highway Inventory Summary report for more detailed information.
https://www.oregon.gov/odot/data/pages/road-assets-mileage.aspx
NOTE: Milepoints on Straightline Chart are not to scale.

Region 1 District 2B

EAST PORTLAND FREEWAY HIGHWAY No. 64

Sheet 1 of 13
October 2019

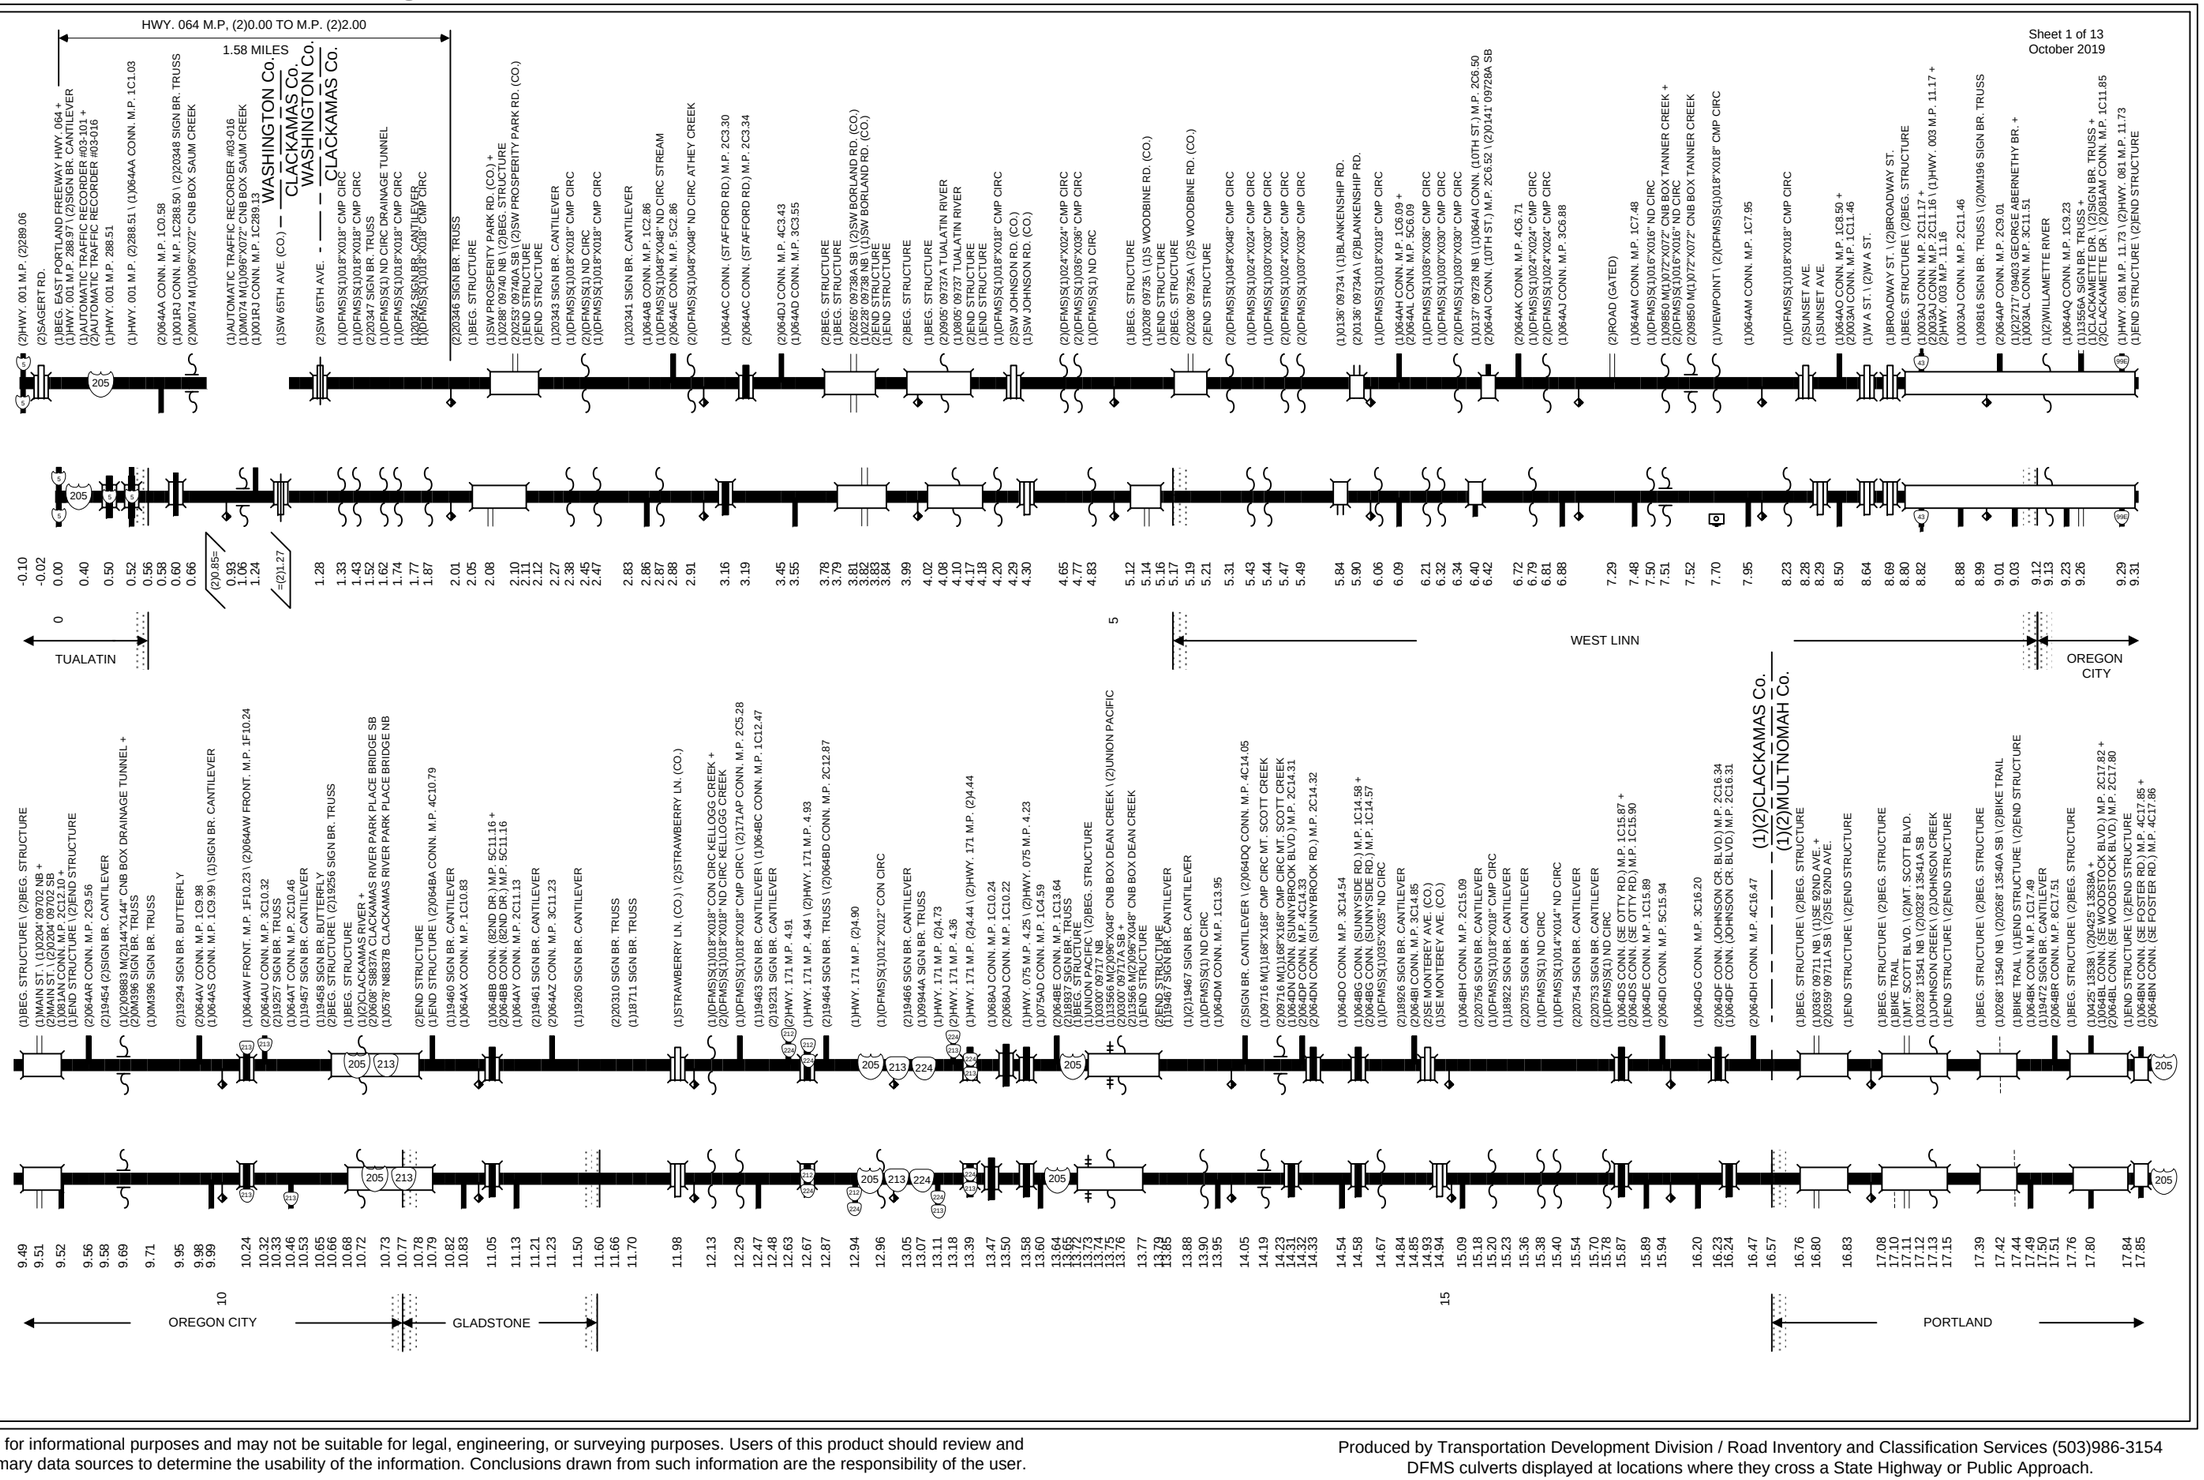

This product is for informational purposes and may not be suitable for legal, engineering, or surveying purposes. Users of this product should review and consult the primary data sources to determine the usability of the information. Conclusions drawn from such information are the responsibility of the user.

Produced by Transportation Development Division / Road Inventory and Classification Services (503)986-3154
DFMS culverts displayed at locations where they cross a State Highway or Public Approach.

The same information displayed on the Straightline Charts is updated monthly and available in tabular form on ODOT's Internet site. Use the Highway Inventory Summary report for more detailed information.
https://www.oregon.gov/odot/data/pages/road-assets-mileage.aspx
NOTE: Milepoints on Straightline Chart are not to scale.

Region 1 District 2B

EAST PORTLAND FREEWAY HIGHWAY No. 64

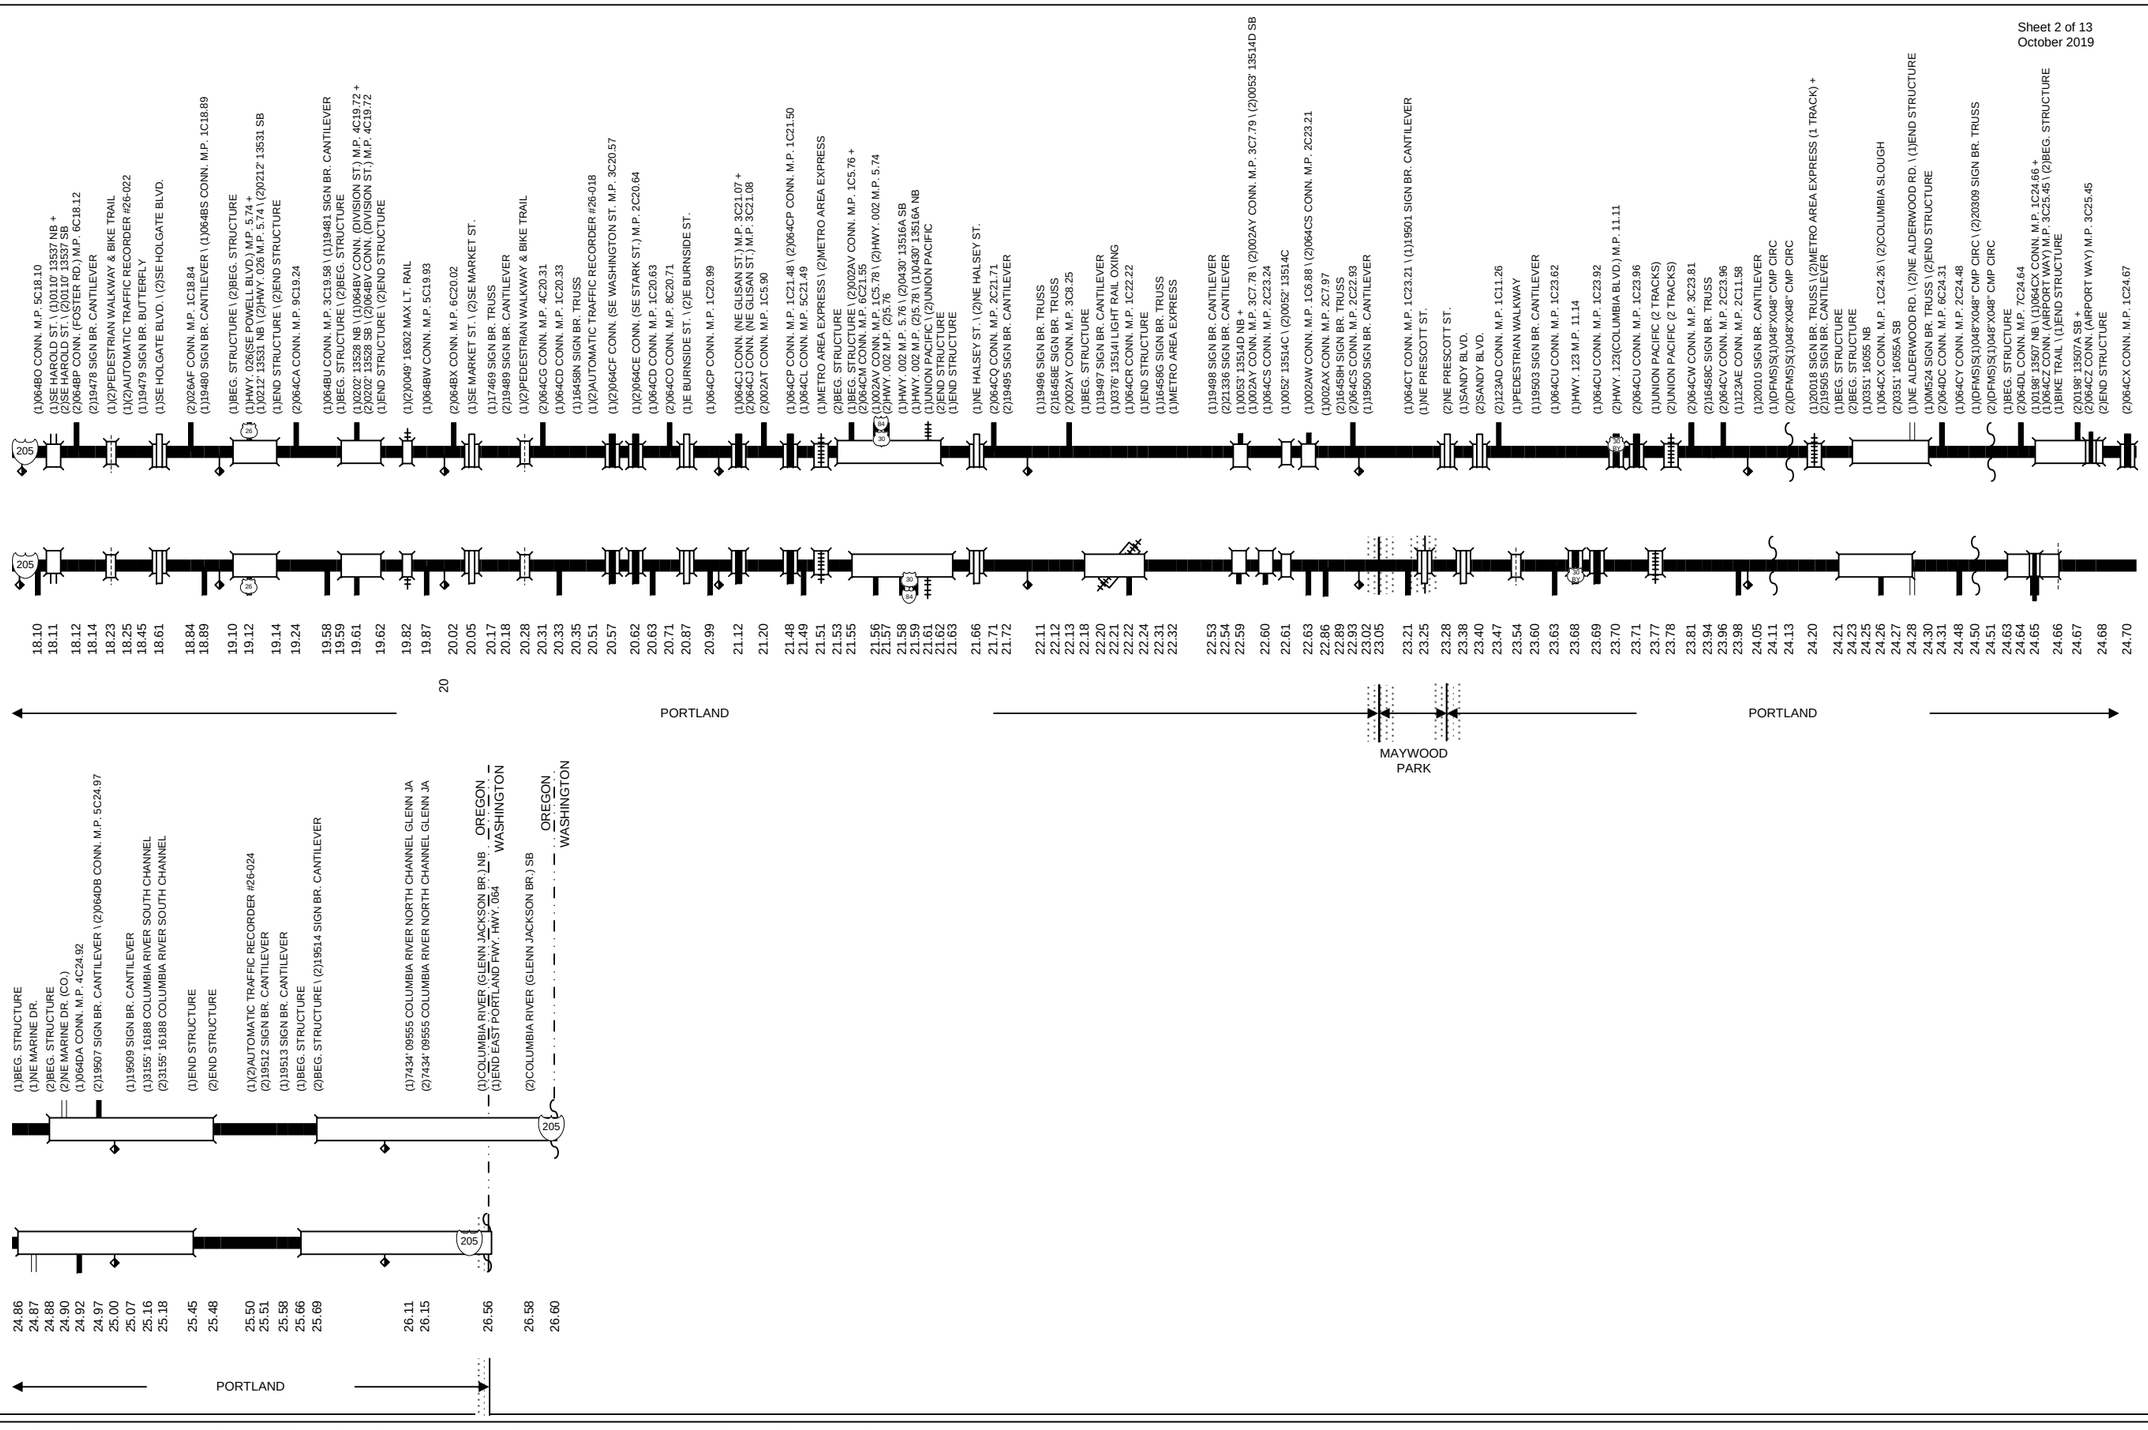

This product is for informational purposes and may not be suitable for legal, engineering, or surveying purposes. Users of this product should review and consult the primary data sources to determine the usability of the information. Conclusions drawn from such information are the responsibility of the user.

Produced by Transportation Development Division / Road Inventory and Classification Services (503)986-3154
DFMS culverts displayed at locations where they cross a State Highway or Public Approach.

Region 1 District 2B

EAST PORTLAND FREEWAY HIGHWAY No. 64

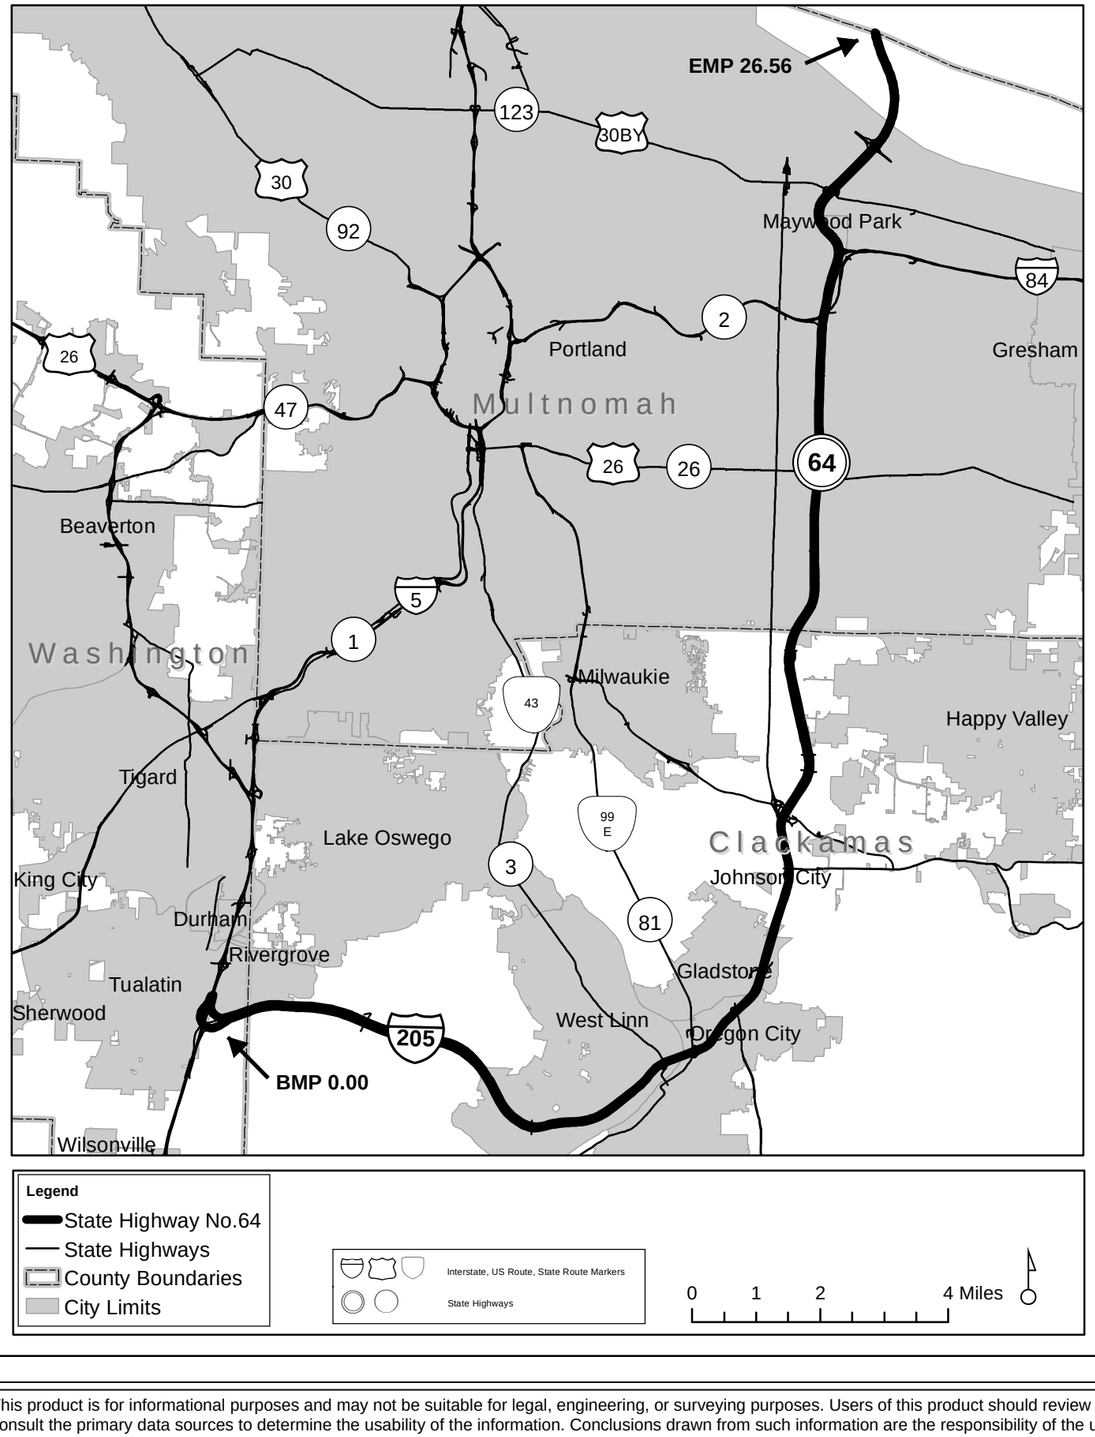

PACIFIC HWY. CONNECTION

Hwy064_001

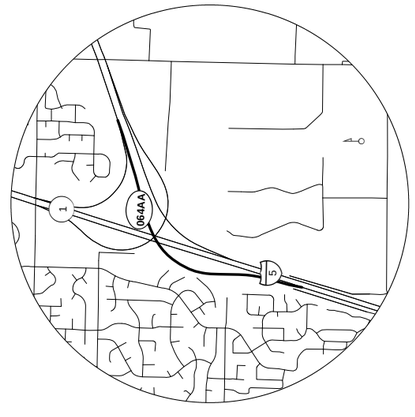

CONNECTION No. 1 (064AA)

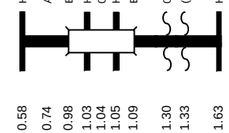

0.58	HWY. 064 M.P. (2)0.58
0.74	AUTOMATIC TRAFFIC RECORDER #03-012
0.98	BEG. STRUCTURE
1.03	HWY. 001 M.P. (2)288.48 \ HWY. 064 M.P. 0.52
1.04	0577 09743B
1.05	HWY. 001 M.P. 288.48
1.09	END STRUCTURE
1.30	07585 M(1)048"X048" CNB BOX SAUM CREEK
1.33	(DFMS)S(1)048"X048" CNB BOX STREAM
1.63	HWY. 001 M.P. 287.93

Total Length 1.05 Miles

The same information displayed on the Straightline Charts is updated monthly and available in tabular form on ODOT's Internet site. Use the Highway Inventory Summary report for more detailed information.
https://www.oregon.gov/odot/data/pages/road-assets-mileage.aspx
NOTE: Milepoints on Straightline Chart are not to scale.

Note:
The information displayed on Straightline Charts reflects the most current data available at time of publication. It is important to know that different data items are maintained by other work units with various update cycles, for example:

City Limits: Updated each year in July
Intersecting local road data: Updated each spring
Drainage facilities/culvert information: A portion are field reviewed and updated each summer
Bridge information: Updated each year in April
Data from ODOT construction plans: Updated as construction projects are completed

Produced by Transportation Development Division / Road Inventory and Classification Services (503)986-3154
DFMS culverts displayed at locations where they cross a State Highway or Public Approach.

The same information displayed on the Straightline Charts is updated monthly and available in tabular form on ODOT's Internet site. Use the Highway Inventory Summary report for more detailed information.
https://www.oregon.gov/odot/data/pages/road-assets-mileage.aspx
NOTE: Milepoints on Straightline Chart are not to scale.

EAST PORTLAND FREEWAY HIGHWAY No. 64

Sheet 4 of 13
October 2019

WANKERS CORNER CONNECTIONS

Hwy064_002

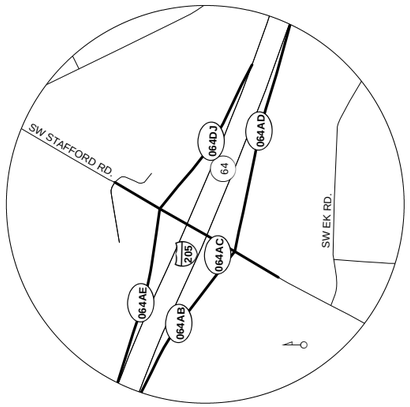

CONNECTION No. 1 (064AB)

2.86	HWY. 064 M.P. 2.86 \ (DFMS)S(1)048"X048" ND CIRC
3.16	064AC CONN. (SW STAFFORD RD.) M.P. 2C3.25
	Total Length 0.30 Miles

CONNECTION No. 2 (064AC)

3.16	ROAD
3.25	064AB CONN. M.P. 1C3.16 (Lt.) + 064AD CONN. M.P. 3C3.34 (Rt.)
3.28	BEG. STRUCTURE
3.30	HWY. 064 M.P. 3.16
3.31	038F 097J9 WANKERS CORNER INTERCHANGE
3.34	HWY. 064 M.P. (2)3.19
3.35	END STRUCTURE
3.39	064AE CONN. M.P. 5C2.55 (Lt.) \ 064DJ CONN. M.P. 4C3.69 (Rt.)
3.49	064AF FRONT. M.P. 1F3.17
	Total Length 0.24 Miles

CONNECTION No. 3 (064AD)

3.14	064AC CONN. M.P. 2C3.25
3.55	HWY. 064 M.P. 3.55
	Total Length 0.41 Miles

CONNECTION No. 4 (064DJ)

3.43	WANKERS CORNER CONN. NO.4 \ HWY. 064 M.P. (2)3.45
3.69	064AC CONN. M.P. 2C3.39
	Total Length 0.26 Miles

CONNECTION No. 5 (064AE)

2.55	064AC CONN. M.P. 2C3.39 \ 064DJ CONN. M.P. 4C3.69
2.83	(DFMS)S(1)048"X048" ND CIRC STREAM
2.86	HWY. 064 M.P. 2.88
	Total Length 0.31 Miles

W WANKERS FRONTAGE RD.

Hwy064_003

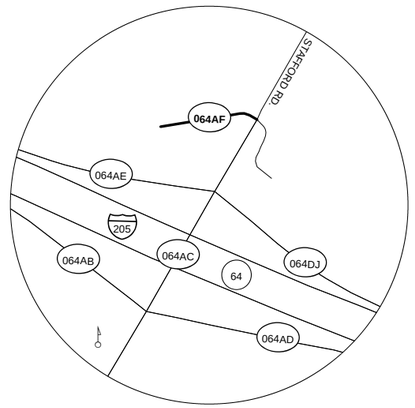

FRONTAGE RD. (064AF)

3.08	W. WANKERS FRONT. RD. NO 1
3.17	SW STAFFORD RD. (CO.) \ 064AC CONN. M.P. 2C3.49
	Total Length 0.09 Miles

S. WEST LINN CONNECTIONS

Hwy064_004

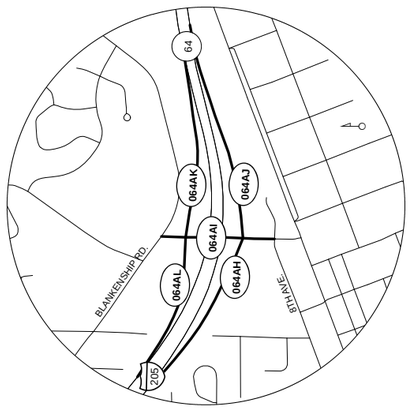

CONNECTION No. 1 (064AH)

6.09	HWY. 064 M.P. 6.09
6.43	064AI CONN. M.P. 2C6.46
	Total Length 0.34 Miles

CONNECTION No. 2 (064AI)

6.40	8TH AVE. (Lt.) \ 8TH CT. (Rt.)
6.45	(DFMS)S(1)036"X036" CMP CIRC
6.46	064AJ CONN. M.P. 3C6.39 (Rt.) + 064AH CONN. M.P. 1C6.43 (Lt.)
6.50	HWY. 064 M.P. 6.40
6.52	HWY. 064 M.P. (2)6.40
6.57	064AL CONN. M.P. 5C5.81 (Lt.) + 064AK CONN. M.P. 4C7.01 (Rt.)
6.59	LEG (BLANKENSHIP RD.) (Lt.) \ LEG (SALAMO RD.) (Rt.)
6.61	BLANKENSHIP RD. (Lt.) \ SALAMO RD. (Rt.)
	Total Length 0.21 Miles

CONNECTION No. 3 (064AJ)

6.39	064AI CONN. M.P. 2C6.46
6.88	HWY. 064 M.P. 6.88
	Total Length 0.49 Miles

CONNECTION No. 4 (064AK)

6.71	HWY. 064 M.P. (2)6.72
7.01	064AI CONN. (10TH ST.) M.P. 2C6.57
	Total Length 0.30 Miles

CONNECTION No. 5 (064AL)

5.81	064AI CONN. M.P. 2C6.57
6.09	HWY. 064 M.P. (2)6.09
	Total Length 0.28 Miles

WILLAMETTE FALLS VIEWPOINT

Hwy064_005

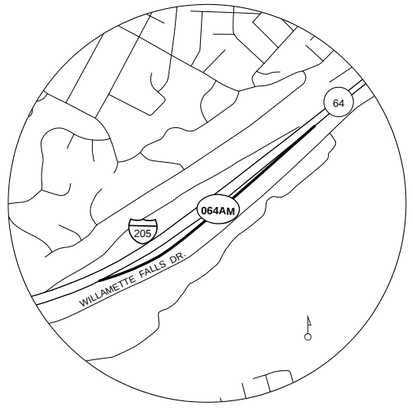

CONNECTION No. 1 (064AM)

7.48	WILLAMETTE FALLS VIEWPOINT \ HWY. 064 M.P. 7.48
7.51	0985O M(1)072"X072" CNB BOX TANNER CREEK
7.69	VIEWPOINT
7.95	HWY. 064 M.P. 7.95
	Total Length 0.47 Miles

Produced by Transportation Development Division / Road Inventory and Classification Services (503)986-3154
DFMS culverts displayed at locations where they cross a State Highway or Public Approach.

EAST PORTLAND FREEWAY HIGHWAY No. 64

PARK PLACE CONNECTIONS

Hwy064_008

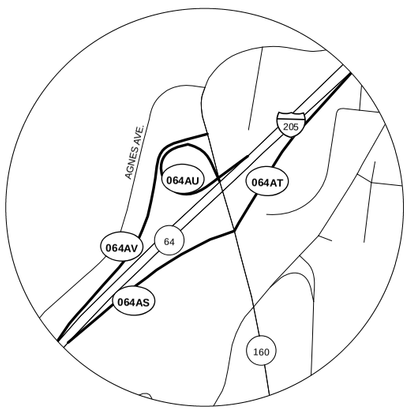

CONNECTION No. 1 (064AS)

9.99	HWY. 064 M.P. 9.99
10.17	LEG (064AW FRONTAGE RD.)
10.22	064AW FRONT. M.P. 1F10.18

Total Length 0.23 Miles

CONNECTION No. 2 (064AT)

10.20	064AW FRONT. M.P. 1F10.18
10.24	LEG (064AW CONN.)
10.46	HWY. 064 M.P. 10.46

Total Length 0.26 Miles

CONNECTION No. 3 (064AU)

10.32	HWY. 064 M.P. (2)10.32
10.39	064AW FRONT. M.P. 1F10.25
10.53	LEG (064AW FRONTAGE RD.)
10.57	064AW FRONT. M.P. 1F10.27

Total Length 0.25 Miles

CONNECTION No. 4 (064AV)

9.66	064AW FRONT. M.P. 1F10.31
9.68	LEG (064AW FRONTAGE RD.)
9.98	HWY. 064 M.P. (2)9.98

Total Length 0.32 Miles

PARK PLACE FRONTAGE RD.

Hwy064_009

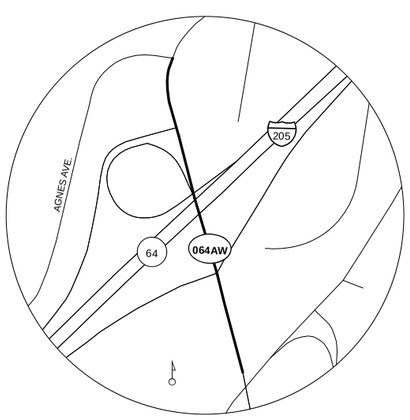

FRONTAGE RD. (064AW)

10.10	PARK PLACE FRONTAGE RD. + BEG. STRUCTURE \ HWY. 160 M.P. 0.00
10.12	UNION PACIFIC \ 0208' 09727
10.14	END STRUCTURE \ LEG (FROM 064AS CONN.)
10.15	21429 SIGN BR. TRUSS
10.18	064AT CONN. M.P. 2C10.20 (Rt.)
10.21	LEG (TO 064AT CONN.) \ BEG. STRUCTURE
10.23	HWY. 064 M.P. 10.24
10.24	HWY. 064 M.P. (2)10.24 \ 0308' 09750
10.25	064AU CONN. M.P. 3C10.39
10.27	END STRUCTURE \ 064AU CONN. M.P. 3C10.57
10.30	LEG (FROM 064AU CONN.)
10.31	064AV CONN. M.P. 4C9.66
10.37	WASHINGTON ST. \ AGNES AVE.

Total Length 0.27 Miles

WEST LINN CONNECTIONS

Hwy064_006

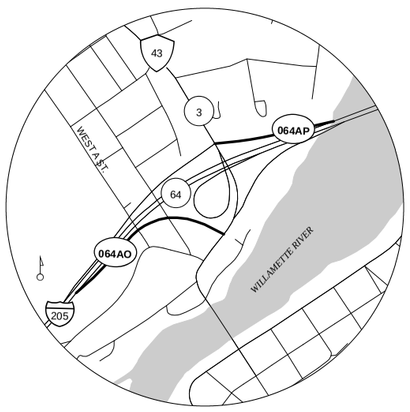

CONNECTION No. 1 (064AO)

8.50	HWY. 064 M.P. 8.50
8.52	19452 SIGN BR. CANTILEVER
8.64	W A ST.
8.69	BROADWAY ST.
8.79	HWY. 003 M.P. 11.29

Total Length 0.29 Miles

CONNECTION No. 2 (064AP)

9.01	HWY. 064 M.P. (2)9.01
9.09	BEG. STRUCTURE
9.14	0510' 09403C
9.19	END STRUCTURE
9.21	HWY. 003 M.P. 11.13

Total Length 0.20 Miles

OREGON CITY CONNECTIONS

Hwy064_007

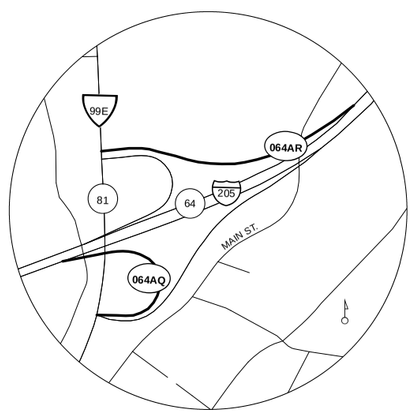

CONNECTION No. 1 (064AQ)

9.23	HWY. 064 M.P. 9.23
9.28	HWY. 081 M.P. 11.74
9.30	0078' 09403R
9.40	LEG (HWY. 081 (1E))
9.43	HWY. 081 M.P. 11.81

Total Length 0.20 Miles

CONNECTION No. 2 (064AR)

9.56	HWY. 064 M.P. (2)9.56
9.60	MAIN ST.
9.81	HWY. 081 M.P. 11.63

Total Length 0.25 Miles

Sheet 5 of 13
October 2019

The same information displayed on the Straightline Charts is updated monthly and available in tabular form on ODOT's internet site. Use the Highway Inventory Summary report for more detailed information.
https://www.oregon.gov/odot/data/pages/road-assets-mileage.aspx
NOTE: Milepoints on Straightline Chart are not to scale.

Produced by Transportation Development Division / Road Inventory and Classification Services (503)986-3154
DFMS culverts displayed at locations where they cross a State Highway or Public Approach.

The same information displayed on the Straightline Charts is updated monthly and available in tabular form on ODOT's Internet site. Use the Highway Inventory Summary report for more detailed information.
https://www.oregon.gov/odot/data/pages/road-assets-mileage.aspx
NOTE: Milepoints on Straightline Chart are not to scale.

EAST PORTLAND FREEWAY HIGHWAY No. 64

GLADSTONE CONNECTIONS

Hwy064_010

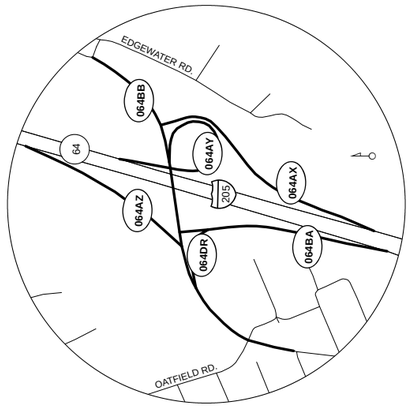

CONNECTION No. 1 (064AX)

10.83 HWY. 064 M.P. 10.83
11.08 LEG (064BB CONN.)
11.10 064BB CONN. (82ND DR.) M.P. 5C11.10
Total Length 0.27 Miles

CONNECTION No. 2 (064AY)

10.88 064BB CONN. (82ND DR.) M.P. 5C11.13
10.93 LEG (064BB CONN.)
11.06 064BB CONN. (82ND DR.) M.P. 5C11.15
11.13 HWY. 064 M.P. 11.13
Total Length 0.25 Miles

CONNECTION No. 3 (064AZ)

11.23 HWY. 064 M.P. (2)11.23
11.41 LEG (064BB CONN.)
11.45 064BB CONN. (82ND DR.) M.P. 5C11.24
Total Length 0.22 Miles

CONNECTION No. 4 (064BA)

10.56 064BB CONN. (82ND DR.) M.P. 5C11.23
10.59 064DR CONN. M.P. 6C11.36
10.79 HWY. 064 M.P. (2)10.79
Total Length 0.23 Miles

CONNECTION No. 5 (064BB)

10.99 EDGEWATER RD
11.08 LEG (064AX CONN.)
11.10 064AX CONN. M.P. 1C11.10 \ LEG (064AY CONN.)
11.13 064AY CONN. M.P. 2C10.88 \ BEG. STRUCTURE
11.15 064AY CONN. M.P. 2C11.06
11.16 HWY. 064 M.P. 11.05
11.17 0350' 09'75"
11.18 HWY. 064 M.P. (2)11.05
11.20 END STRUCTURE
11.23 064BA CONN. M.P. 4C10.56
11.24 064AZ CONN. M.P. 3C11.45
11.29 064DR CONN. M.P. 6C11.29
11.39 OATFIELD RD. (Rt.) \ PRINCETON AVE. (Lt.)
11.45 E BERKLEY ST.
Total Length 0.46 Miles

CONNECTION No. 6 (064DR)

11.29 064BB CONN. M.P. 5C11.29
11.36 064BA CONN. M.P. 4C10.59
Total Length 0.07 Miles

STRAWBERRY LN. FRONTAGE RD.

Hwy064_011

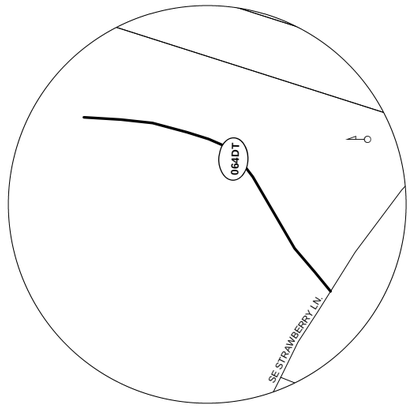

FRONTAGE RD. (064DT)

11.98 STRAWBERRY LN. FRONTAGE RD \ SE STRAWBERRY LN. (CO.)
12.05 END FRONTAGE RD.
Total Length 0.07 Miles

CLACKAMAS CONNECTIONS

Hwy064_012

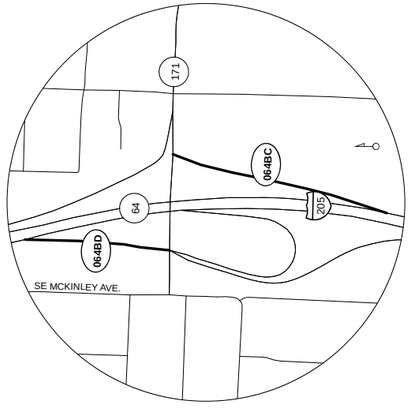

CONNECTION No. 1 (064BC)

12.47 HWY. 064 M.P. 12.47
12.68 HWY. 171 M.P. 4.99
Total Length 0.21 Miles

CONNECTION No. 2 (064BD)

12.87 HWY. 064 M.P. (2)12.87
13.07 HWY. 171 M.P. 4.89 (Lt) \ 171AO CONN. M.P. 1C4.89 (Rt.)
Total Length 0.20 Miles

LAKE RD. INTCHGE CONNECTION

Hwy064_013

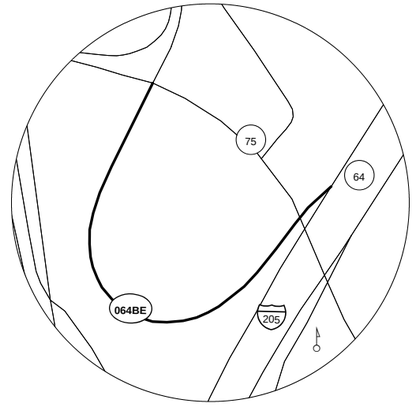

CONNECTION No. 1 (064BE)

13.64 HWY. 064 M.P. (2)13.64
13.68 HWY. 075 M.P. 4.22
13.78 PEDESTRIAN WALKWAY & BIKE TRAIL
13.93 171AK CONN. M.P. 1C3.96
Total Length 0.29 Miles

Produced by Transportation Development Division / Road Inventory and Classification Services (503)986-3154
DFMS culverts displayed at locations where they cross a State Highway or Public Approach.

The same information displayed on the Straightline Charts is updated monthly and available in tabular form on ODOT's Internet site. Use the Highway Inventory Summary report for more detailed information.
https://www.oregon.gov/odot/data/pages/road-assets-mileage.aspx
NOTE: Milepoints on Straightline Chart are not to scale.

EAST PORTLAND FREEWAY HIGHWAY No. 64

SUNNYBROOK RD. CONNECTIONS

Hwy064_01.4

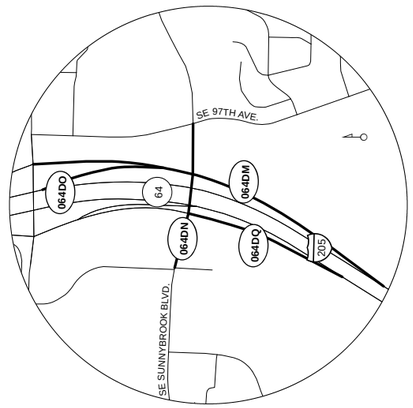

CONNECTION No. 1 (064DM)

13.95	HWY. 064 M.P. 13.95
14.18	BEG. STRUCTURE
14.22	0426' 17258 MT. SCOTT CREEK
14.26	END STRUCTURE
14.32	064DN CONN. (SUNNYBROOK RD.) M.P. 2C14.28
14.35	064DO CONN. M.P. 3C14.33 (LL) +
	LEG (064DN CONN.) (Rt.)
14.41	18932 SIGN BR. TRUSS
14.59	064BG CONN. M.P. 1C14.53
	Total Length 0.64 Miles

CONNECTION No. 2 (064DN)

14.22	SUNNYBROOK RD. (CO.)(BK)
14.27	LEG (064DM CONN.) \ 18828 SIGN BR. CANTILEVER
14.28	064DM CONN. M.P. 1C14.32
14.30	BEG. STRUCTURE
14.31	HWY. 064 M.P. 14.31
14.32	0250' 17118 HWY. 064
14.34	HWY. 064 M.P. (2)14.33 \ 064DP CONN. M.P. 4C14.32
14.35	END STRUCTURE \ 064BI CONN. M.P. 3C15.37 (Rt.) +
	064DQ CONN. M.P. 4C13.77 (Lt.)
14.37	150' 06400 HWY. (CO.)
14.43	SE 93RD. AVE (CO.)
	Total Length 0.21 Miles

CONNECTION No. 3 (064DO)

14.33	064DM CONN. M.P. 1C14.35
14.50	(DFMS)S(1) ND CIRC
14.56	HWY. 064 M.P. 14.56
	Total Length 0.23 Miles

CONNECTION No. 4 (064DQ)

13.77	064DN CONN. M.P. 2C14.35
13.87	09716 M(1)168"X168" CMP CIRC MT. SCOTT CREEK
14.05	HWY. 064 M.P. (2)14.05
	Total Length 0.28 Miles

SUNNYSIDE RD. CONNECTIONS

Hwy064_015

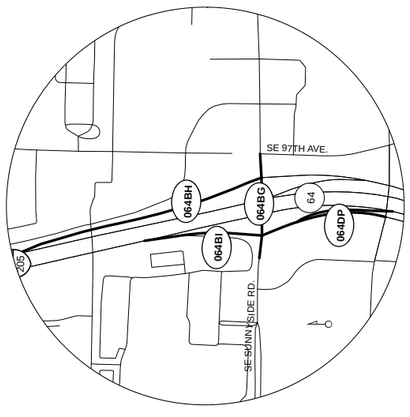

CONNECTION No. 1 (064BG)

14.48	97TH AVE. (CO.)
14.49	18829 SIGN BR. CANTILEVER
14.50	LEG (064BH CONN.)
14.53	064BH CONN. M.P. 2C14.57 (Rt.) +
	064DM CONN. M.P. 1C14.59 (Lt.)
14.56	BEG. STRUCTURE
14.58	HWY. 064 M.P. 14.58
14.59	0320' 09715
14.60	HWY. 064 M.P. (2)14.59
14.62	END STRUCTURE
14.65	064BI CONN. M.P. 3C15.10
14.67	LEG (064BI CONN.)
14.70	SE SUNNYSIDE RD. (AH)
	Total Length 0.22 Miles

CONNECTION No. 2 (064BH)

14.57	064BG CONN. (SE SUNNYSIDE RD.) M.P. 1C14.53
14.60	LEG (064BG CONN.)
14.69	(DFMS)S(1)035"X035" ND CIRC
14.94	SE MONTEREY AVE.
15.09	HWY. 064 M.P. 15.09
	Total Length 0.52 Miles

CONNECTION No. 3 (064BI)

14.85	HWY. 064 M.P. (2)14.85
15.04	ROAD (CLACKAMAS TOWN CENTER)
15.08	LEG (064BG CONN.)
15.10	064BG CONN. (SE SUNNYSIDE RD.) M.P. 1C14.65
15.12	LEG (064BG CONN.)
15.17	064DP CONN. M.P. 4C14.12
15.37	064DN CONN. (SE SUNNYBROOK RD.) M.P. 2C14.35
	Total Length 0.52 Miles

CONNECTION No. 4 (064DP)

14.12	064BI CONN. M.P. 3C15.17
14.32	064DN CONN. (SUNNYBROOK RD.) M.P. 2C14.34
14.33	HWY. 064 M.P. (2)14.32
	Total Length 0.21 Miles

Produced by Transportation Development Division / Road Inventory and Classification Services (503)986-3154
DFMS culverts displayed at locations where they cross a State Highway or Public Approach.

The same information displayed on the Straightline Charts is updated monthly and available in tabular form on ODOT's Internet site. Use the Highway Inventory Summary report for more detailed information.
https://www.oregon.gov/odot/data/pages/road-assets-mileage.aspx
NOTE: Milepoints on Straightline Chart are not to scale.

EAST PORTLAND FREEWAY HIGHWAY No. 64

Sheet 8 of 13
October 2019

JOHNSON CR. BLVD CONNECTIONS

Hwy064_017

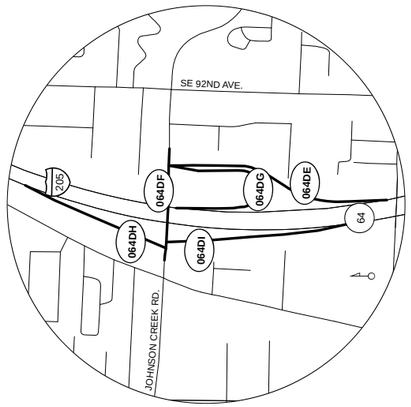

CONNECTION No. 1 (064DE)

15.89	JOHNSON CR. BLVD CONN NO 1 \ HWY. 064 M.P. 15.87
15.91	18925 SIGN BR. CANTILEVER
16.22	LEG (064DF CONN.)
16.25	064DF CONN. (JOHNSON CR. BLVD.) M.P. 2C16.25

Total Length 0.36 Miles

CONNECTION No. 2 (064DF)

16.22	JOHNSON CR. BLVD CONN NO 2 \ JOHNSON CREEK BLVD. (BK)
16.23	LEG (064DE CONN.)
16.25	064DE CONN. M.P. 1C16.25 +
16.28	064DG CONN. (2ND LT.) M.P. 3C15.89
16.29	LEG (064DG CONN.)
16.31	BEG. STRUCTURE
16.32	HWY. 064 M.P. 16.24
16.34	0364' 09712B
16.35	HWY. 064 M.P. (2)16.23
16.36	BIKE TRAIL
16.37	END STRUCTURE
16.38	064DI CONN. M.P. 5C15.65
16.40	064DH CONN. M.P. 4C16.72
	LEG (064DI CONN.)

Total Length 0.18 Miles

CONNECTION No. 3 (064DG)

15.89	JOHNSON CR. BLVD CONN NO 3 +
15.93	064DF CONN. M.P. 2C16.25
16.20	LEG (064DF CONN.)
	HWY. 064 M.P. 16.20

Total Length 0.31 Miles

CONNECTION No. 4 (064DH)

16.47	JOHNSON CR. BLVD CONN NO 4 \ HWY. 064 M.P. (2)16.47
16.69	0040' 17076 \ BIKE TRAIL
16.70	LEG (064DF CONN.)
16.72	064DF CONN. (JOHNSON CR. BLVD.) M.P. 2C16.38

Total Length 0.25 Miles

CONNECTION No. 5 (064DI)

15.65	JOHNSON CR. BLVD CONN NO 5 +
15.67	064DF CONN. (JOHNSON CR. BLVD.) M.P. 2C16.37
15.68	LEG (064DF CONN.)
15.94	BIKE TRAIL \ 0040' 17077
	HWY. 064 M.P. (2)15.94

Total Length 0.29 Miles

SE OTTY RD. CONNECTION

Hwy064_016

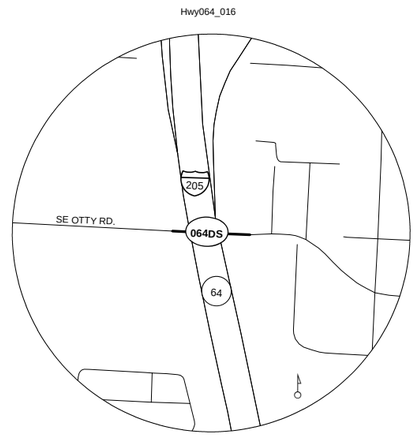

CONNECTION No. 1 (064DS)

15.84	SE OTTY RD CONN NO 1 \ BEG. STRUCTURE \ SE OTTY RD.
15.87	HWY. 064 M.P. 15.87
15.88	0420' 09713 SE OTTY RD.
15.90	HWY. 064 M.P. (2)15.87
15.92	END STRUCTURE

Total Length 0.08 Miles

FOSTER & WOODSTOCK CONNECTIONS

Hwy064_018

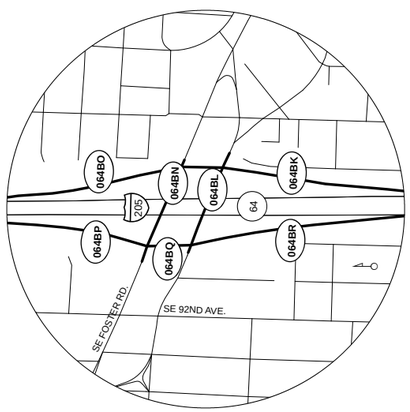

CONNECTION No. 1 (064BK)

17.49	HWY. 064 M.P. 17.49
17.77	064BL CONN. (SE WOODSTOCK BLVD.) M.P. 2C17.86

Total Length 0.28 Miles

CONNECTION No. 2 (064BL)

17.75	SE WOODSTOCK BLVD. (BK)
17.76	064BR CONN. M.P. 8C17.21 (LL) +
17.78	064BQ CONN. M.P. 7C17.95 (Rt.)
17.80	19476 SIGN BR. TRUSS
17.82	HWY. 064 M.P. (2)17.80
17.86	HWY. 064 M.P. 17.80
17.87	064BK CONN. M.P. 1C17.77 (LL) +
17.88	064BM CONN. M.P. 3C17.77 (Rt.)
	19474 SIGN BR. CANTILEVER
	SE WOODSTOCK BLVD. (AH)

Total Length 0.13 Miles

CONNECTION No. 3 (064BM)

17.77	064BL CONN. (SE WOODSTOCK BLVD.) M.P. 2C17.77
17.81	064BN CONN. (SE FOSTER RD.) M.P. 4C17.81

Total Length 0.04 Miles

CONNECTION No. 4 (064BN)

17.80	SIGN BR. CANTILVER
17.81	064BM CONN. M.P. 3C17.81 (LL) +
	064BO CONN. M.P. 5C17.84 (Rt.)
17.85	HWY. 064 M.P. 17.85
17.86	HWY. 064 M.P. (2)17.85
17.91	064BQ CONN. M.P. 7C17.91 (LL) +
17.93	064BP CONN. M.P. 6C18.36 (Rt.)
	LEG (064BP CONN.)

Total Length 0.13 Miles

CONNECTION No. 5 (064BO)

17.84	064BN CONN. (SE FOSTER RD.) M.P. 4C17.81
17.85	19475 SIGN BR. TRUSS
18.10	HWY. 064 M.P. 18.10

Total Length 0.26 Miles

CONNECTION No. 6 (064BP)

18.12	HWY. 064 M.P. (2)18.12
18.13	SE HAROLD ST.
18.33	LEG (064BN CONN.)
18.36	064BN CONN. (SE FOSTER RD.) M.P. 4C17.91

Total Length 0.24 Miles

CONNECTION No. 7 (064BQ)

17.91	19477 SIGN BR. CANTILEVER \ 064BN CONN. (SE FOSTER RD.) M.P. 4C17.91
17.95	064BL CONN. (SE WOODSTOCK BLVD.) M.P. 2C17.76

Total Length 0.04 Miles

CONNECTION No. 8 (064BR)

17.21	064BL CONN. (SE WOODSTOCK BLVD.) M.P. 2C17.76
17.22	20752 SIGN BR. CANTILEVER
17.51	HWY. 064 M.P. (2)17.51

Total Length 0.30 Miles

Produced by Transportation Development Division / Road Inventory and Classification Services (503)986-3154
DFMS culverts displayed at locations where they cross a State Highway or Public Approach.

The same information displayed on the Straightline Charts is updated monthly and available in tabular form on ODOT's Internet site. Use the Highway Inventory Summary report for more detailed information.
https://www.oregon.gov/odot/data/pages/road-assets-mileage.aspx
NOTE: Milepoints on Straightline Chart are not to scale.

EAST PORTLAND FREEWAY HIGHWAY No. 64

DIVISION & POWELL CONNECTIONS

Hwy064_019

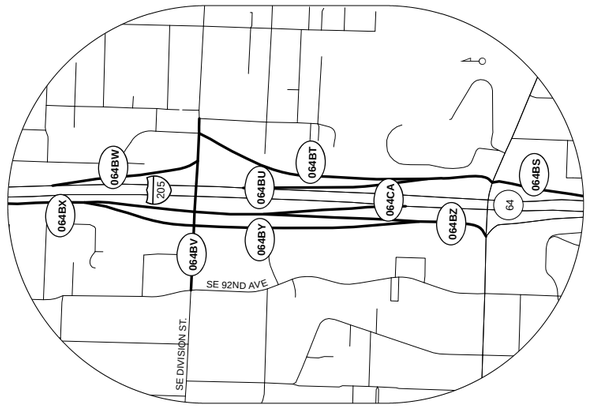

CONNECTION No. 1 (064BS)

18.89	HWY. 064 M.P. 18.89
19.11	HWY. 026(POWELL BLVD) M.P. 5.77
	Total Length 0.22 Miles

CONNECTION No. 2 (064BT)

19.12	HWY. 026(POWELL BLVD.) M.P. 5.77
19.15	0M515 SIGN BR. TRUSS
19.23	064BU CONN. M.P. 3C19.32
19.26	0M516 SIGN BR. TRUSS
19.62	064BV CONN. (DIVISION ST.) M.P. 4C19.62
	Total Length 0.50 Miles

CONNECTION No. 3 (064BU)

19.32	064BT CONN. M.P. 2C19.23
19.36	0M516 SIGN BR. TRUSS
19.58	HWY. 064 M.P. 19.58
	Total Length 0.26 Miles

CONNECTION No. 4 (064BV)

19.60	SE 98TH AVE.
19.62	064BT CONN. M.P. 2C19.62
19.67	064BW CONN. M.P. 5C19.67
19.71	HWY. 064 M.P. 19.61
19.72	HWY. 064 M.P. (2)19.61
19.75	064BX CONN. M.P. 6C20.43 (Rt.) + 064BZ CONN. M.P. 8C19.75 (Lt.)
19.77	064BY CONN. M.P. 7C20.43 \ 0115' 13528A
19.88	SE 92ND AVE.
	Total Length 0.28 Miles

CONNECTION No. 5 (064BW)

19.67	064BV CONN. M.P. 4C19.67
19.93	HWY. 064 M.P. 19.87
	Total Length 0.26 Miles

CONNECTION No. 6 (064BX)

20.02	HWY. 064 M.P. (2)20.02
20.21	20012 SIGN BR. CANTILEVER
20.27	064BY CONN. M.P. 7C20.27
20.43	064BV CONN. (SE DIVISION ST.) M.P. 4C19.75
	Total Length 0.41 Miles

CONNECTION No. 7 (064BY)

20.27	064BX CONN. M.P. 6C20.27
20.43	064BV CONN. (SE DIVISION ST.) M.P. 4C19.77
20.79	064BZ CONN. M.P. 8C20.09
	Total Length 0.52 Miles

CONNECTION No. 8 (064BZ)

19.75	064BV CONN. (SE DIVISION ST.) M.P. 4C19.75
19.87	064CA CONN. M.P. 9C19.87
19.88	01645GM SIGN BR. TRUSS
20.09	064BY CONN. M.P. 7C20.79
20.23	HWY. 026(SE POWELL BLVD.) M.P. 5.69
	Total Length 0.48 Miles

CONNECTION No. 9 (064CA)

19.87	064BZ CONN. M.P. 8C19.87
20.09	HWY. 064 M.P. (2)19.24
	Total Length 0.22 Miles

SE MARKET ST. CONNECTION

Hwy064_020

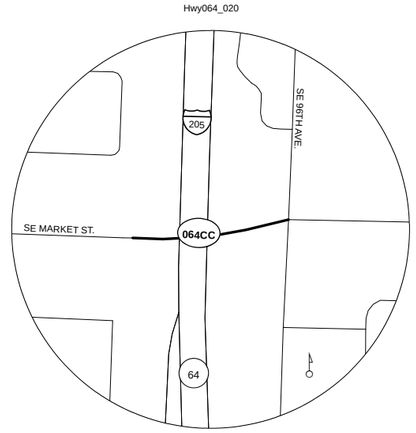

CONNECTION No. 1 (064CC)

20.02	BIKE TRAIL
20.03	BEG. STRUCTURE
20.06	HWY. 064 M.P. (2)20.05 \ 0305' 13527
20.07	HWY. 064 M.P. 20.05
20.08	END STRUCTURE
20.12	SE 96TH AVE.

Total Length 0.10 Miles

Produced by Transportation Development Division / Road Inventory and Classification Services (503)986-3154
DFMS culverts displayed at locations where they cross a State Highway or Public Approach.

The same information displayed on the Straightline Charts is updated monthly and available in tabular form on ODOT's Internet site. Use the Highway Inventory Summary report for more detailed information.
https://www.oregon.gov/odot/data/pages/road-assets-mileage.aspx
NOTE: Milepoints on Straightline Chart are not to scale.

EAST PORTLAND FREEWAY HIGHWAY No. 64

STARK - WASHINGTON ST. CONNECTIONS

Hwy064_021

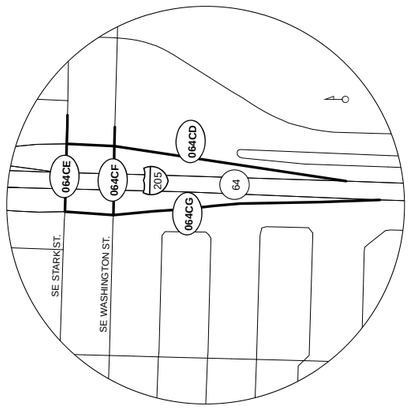

CONNECTION No. 1 (064CD)

20.33 STARK-WASHINGTON ST CONN 1 \ HWY. 064 M.P. 20.33
20.38 16458N SIGN BR. TRUSS
20.57 064CF CONN. (SE WASHINGTON ST.) M.P. 3C21.61
20.62 064CE CONN. (SE STARK ST.) M.P. 2C20.68

Total Length 0.29 Miles

CONNECTION No. 2 (064CE)

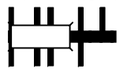

20.61 STARK-WASHINGTON ST. CONN. 2 +
20.63 SIGN BR. CANTILEVER \ 064CN CONN. M.P. 7C20.80 (Lt.) \ 064CG CONN. M.P. 4C20.00 (Rt.) \ BEG. STRUCTURE
20.64 HWY. 064 M.P. (2)20.62
20.67 HWY. 064 M.P. 20.62 \ 0256' 13522
20.68 END STRUCTURE
20.69 2270' SIGN BR. CANTILEVER +
20.70 064CI CONN. M.P. 2C20.62 (Lt.) \ 064CD CONN. M.P. 1C20.62 (Rt.)
LEG (064CI CONN.)
SE STARK ST. (AH)

Total Length 0.09 Miles

CONNECTION No. 3 (064CF)

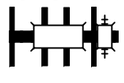

20.54 STARK-WASHINGTON ST. CONN. 3 +
20.55 064CG CONN. M.P. 4C20.05 \ SIGN BR. CANTILEVER
20.56 BEG. STRUCTURE
20.57 HWY. 064 M.P. (2)20.57
20.58 0255 13523
20.60 HWY. 064 M.P. 20.57
20.61 END STRUCTURE
20.62 064CD CONN. M.P. 1C20.57
20.63 TRIMET
SE WASHINGTON ST. (AH)

Total Length 0.09 Miles

CONNECTION No. 4 (064CG)

20.00 STARK-WASHINGTON ST CONN 4 +
20.05 064CE CONN. (SE STARK ST.) M.P. 2C20.61 \ SE STARK ST.
20.31 064CF CONN. (SE WASHINGTON ST.) M.P. 3C20.54
HWY. 064 M.P. (2)20.31

Total Length 0.31 Miles

S. BANFIELD CONNECTIONS

Hwy064_023

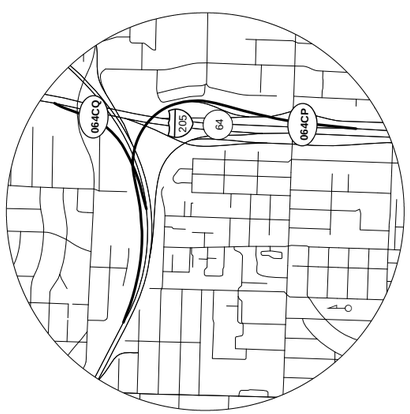

CONNECTION No. 1 (064CP)

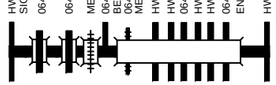

20.99 HWY. 064 M.P. 20.99
21.01 SIGN BR. CANTILEVER
21.12 064CJ CONN. M.P. 3C21.09
21.18 064CK CONN. M.P. 4C21.18
21.27 METRO AREA EXPRESS
21.43 064CK CONN. M.P. 4C21.44
21.47 BEG. STRUCTURE
21.48 064CL CONN. M.P. 5C21.47 +
METRO AREA EXPRESS
21.49 HWY. 064 M.P. 21.48
21.50 HWY. 064 M.P. (2)21.48
21.52 064CM CONN. M.P. 6C21.61
21.58 HWY. 002 M.P. 5.65 \ 1110' 13516D
21.60 HWY. 002 M.P. (2)5.64
21.62 064CQ CONN. M.P. 2C21.96
21.68 END STRUCTURE
22.06 HWY. 002 M.P. (2)5.17

Total Length 1.07 Miles

CONNECTION No. 2 (064CQ)

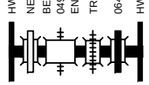

21.71 HWY. 064 M.P. (2)21.71
21.77 NE HALSEY ST.
21.82 BEG. STRUCTURE
21.86 0492' 13516C \ UNION PACIFIC
21.92 END STRUCTURE
21.94 TRIMET
21.96 064CP CONN. M.P. 1C21.62
22.08 HWY. 002 M.P. (2)5.51

Total Length 0.37 Miles

N. BANFIELD CONNECTION

Hwy064_024

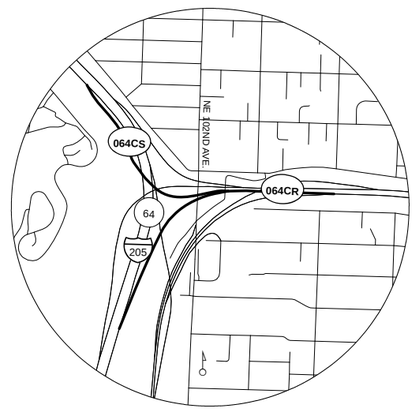

CONNECTION No. 1 (064CR)

22.22 HWY. 064 M.P. 22.22
22.31 16458 SIGN BR. TRUSS
22.50 002AW CONN. M.P. 1C6.73
22.54 PEDESTRIAN WALKWAY & BIKE TRAIL
22.63 NE 102ND AVE.
22.69 23529 SIGN BR. CANTILEVER
22.70 R.R. MAINTENANCE RD.
22.73 064CS CONN. M.P. 2C23.46
22.74 UNION PACIFIC
22.80 HWY. 002 M.P. (2)6.95
22.97 HWY. 002 M.P. 7.10

Total Length 0.75 Miles

CONNECTION No. 2 (064CS)

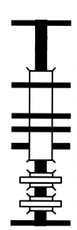

22.93 HWY. 064 M.P. (2)22.93
22.95 16458H SIGN BR. TRUSS
23.03 19499 SIGN BR. CANTILEVER
23.18 BEG. STRUCTURE (TUNNEL)
23.21 HWY. 064 M.P. (2)22.63
23.22 0450' 13514C RC RIGID FRAME UXING
23.24 HWY. 064 M.P. 22.60
23.25 002AW CONN. M.P. 1C6.85
23.26 002AY CONN. M.P. 3C7.75
23.27 END STRUCTURE (TUNNEL)
23.36 NE 102ND AVE.
23.43 R.R. MAINTENANCE RD.
23.46 064CR CONN. M.P. 1C22.73

Total Length 0.53 Miles

Produced by Transportation Development Division / Road Inventory and Classification Services (503)986-3154
DFMS culverts displayed at locations where they cross a State Highway or Public Approach.

The same information displayed on the Straightline Charts is updated monthly and available in tabular form on ODOT's Internet site. Use the Highway Inventory Summary report for more detailed information.
https://www.oregon.gov/odot/data/pages/road-assets-mileage.aspx
NOTE: Milepoints on Straightline Chart are not to scale.

EAST PORTLAND FREEWAY HIGHWAY No. 64

NE GLISAN ST. CONNECTIONS

Hwy064_022

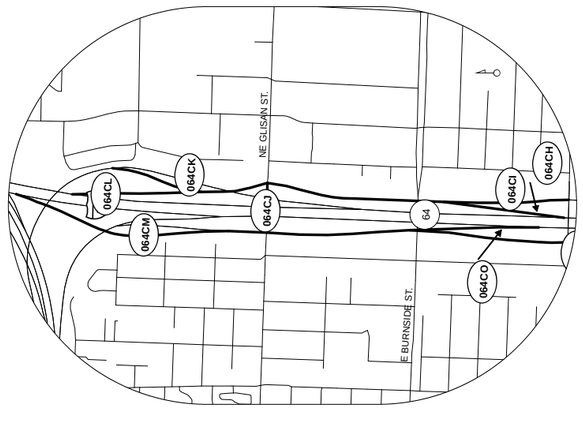

CONNECTION No. 1 (064CH)

20.63 HWY. 064 M.P. 20.63
20.69 19490 SIGN BR. CANTILEVER
20.87 E BURNSIDE ST. \ 064CI CONN. M.P. 2C20.87

Total Length 0.24 Miles

CONNECTION No. 2 (064CI)

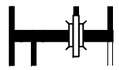

20.62 064CE CONN. (SE STARK ST.) M.P. 2C20.68
20.63 LEG (064CE CONN.)
20.64 22375 SIGN BR. CANTILEVER
20.87 E BURNSIDE ST. \ 064CH CONN. M.P. 1C20.87
21.12 064CJ CONN. (NE GLISAN ST.) M.P. 3C21.12 +
NE GLISAN ST.

Total Length 0.50 Miles

CONNECTION No. 3 (064CJ)

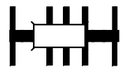

21.03 064CN CONN. M.P. 7C20.30 (Rt.) \ 064CM CONN. M.P. 6C21.99 (Lt.)
21.04 22377 SIGN BR. CANTILEVER \ BEG. STRUCTURE
21.06 HWY. 064 M.P. (2)21.12
21.07 0308' 13520 \ HWY. 064 M.P. 21.12
21.09 064CP CONN. M.P. 1C21.12 \ END STRUCTURE
21.11 16620 SIGN BR. CANTILEVER
21.12 064CI CONN. M.P. 2C21.12 (Rt.) +
064CK CONN. M.P. 4C21.12 (Lt.)

Total Length 0.09 Miles

CONNECTION No. 4 (064CK)

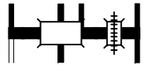

21.12 GILSAN ST. \ 064CJ CONN. M.P. 3C21.12
21.13 16458 SIGN BR. TRUSS
21.15 BEG. STRUCTURE
21.18 0279' 13516G \ 064CP CONN. M.P. 1C21.18
21.21 END STRUCTURE \ 064CL CONN. M.P. 5C21.21
21.25 16458D SIGN BR. TRUSS
21.27 METRO AREA EXPRESS
21.44 064CP CONN. M.P. 1C21.43

Total Length 0.32 Miles

CONNECTION No. 5 (064CL)

21.21 064CK CONN. M.P. 4C21.21
21.24 16458D SIGN BR. TRUSS
21.47 064CP CONN. M.P. 1C21.48
21.49 HWY. 064 M.P. 21.49

Total Length 0.28 Miles

CONNECTION No. 6 (064CM)

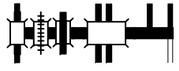

21.55 HWY. 064 M.P. (2)21.55 \ 002AV CONN. M.P. 1C5.76
21.59 METRO AREA EXPRESS
21.61 064CP CONN. M.P. 1C21.52
21.71 BEG. STRUCTURE
21.72 002AT CONN. M.P. 1C5.70 +
0151' 13516F \ 002AU CONN. M.P. 2C5.70
21.74 END STRUCTURE
21.91 002AU CONN. M.P. 2C5.70
21.99 NE GLISAN ST. \ 064CJ CONN. M.P. 3C21.03

Total Length 0.44 Miles

CONNECTION No. 7 (064CN)

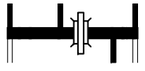

20.30 064CJ CONN. (NE GLISAN ST.) M.P. 3C21.03 (Lt.) \ (Rt.)
20.31 16458I SIGN BR. TRUSS
20.52 064CO CONN. M.P. 8C20.52
20.55 E BURNSIDE ST.
20.79 LEG (SE STARK ST.)
20.80 064CE CONN. (SE STARK ST.) M.P. 2C20.61 +
16458J SIGN BR. TRUSS \ SE STARK ST.

Total Length 0.50 Miles

CONNECTION No. 8 (064CO)

20.52 064CN CONN. M.P. 7C20.52
20.55 E BURNSIDE ST.
20.71 HWY. 064 M.P. (2)20.71

Total Length 0.19 Miles

Produced by Transportation Development Division / Road Inventory and Classification Services (503)986-3154
DFMS culverts displayed at locations where they cross a State Highway or Public Approach.

The same information displayed on the Straightline Charts is updated monthly and available in tabular form on ODOT's Internet site. Use the Highway Inventory Summary report for more detailed information.
https://www.oregon.gov/odot/data/pages/road-assets-mileage.aspx
NOTE: Milepoints on Straightline Chart are not to scale.

EAST PORTLAND FREEWAY HIGHWAY No. 64

SANDY BLVD. CONNECTION

Hwy064_025

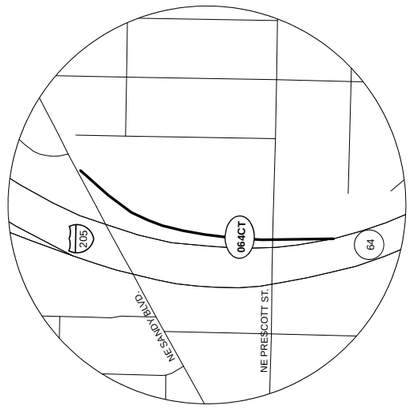

CONNECTION No. 1 (064CT)

23.21 HWY. 064 M.P. 23.21
23.25 NE PRESCOTT ST.
23.46 NE SANDY BLVD.

Total Length 0.25 Miles

COLUMBIA BLVD. CONNECTIONS

Hwy064_026

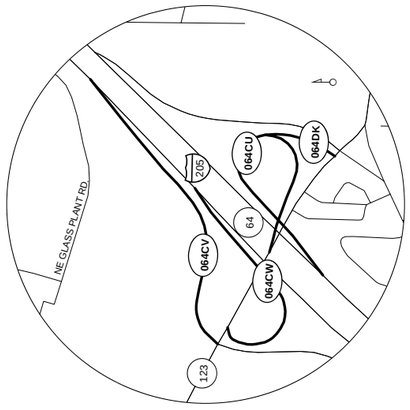

CONNECTION No. 1 (064CU)

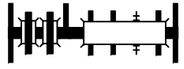

23.62 HWY. 064 M.P. 23.62
23.68 HWY. 123 M.P. 11.14
23.69 064CU CONN. M.P. 1C23.92
23.79 064DK CONN. M.P. 4C23.79
23.92 064CU CONN. M.P. 1C23.69
23.93 HWY. 064 M.P. 23.69
23.94 METRO AREA EXPRESS
23.96 HWY. 064 M.P. (2)23.68
23.97 HWY. 123 M.P. 11.10

Total Length 0.35 Miles

CONNECTION No. 2 (064CV)

23.96 HWY. 064 M.P. (2)23.96
24.15 UNION PACIFIC (2 TRACKS)
24.29 HWY. 123 M.P. 11.01

Total Length 0.33 Miles

CONNECTION No. 3 (064CW)

23.81 HWY. 064 M.P. (2)23.81
23.83 UNION PACIFIC (2 TRACKS)
23.89 HWY. 123 M.P. 11.10
24.06 HWY. 123 M.P. 11.03

Total Length 0.25 Miles

CONNECTION No. 4 (064DK)

23.79 064CU CONN. M.P. 1C23.79
23.89 HWY. 123(COLUMBIA BLVD.) M.P. 11.24

Total Length 0.10 Miles

Produced by Transportation Development Division / Road Inventory and Classification Services (503)986-3154
DFMS culverts displayed at locations where they cross a State Highway or Public Approach.

EAST PORTLAND FREEWAY HIGHWAY No. 64

AIRPORT WAY CONNECTIONS

Hwy064_027

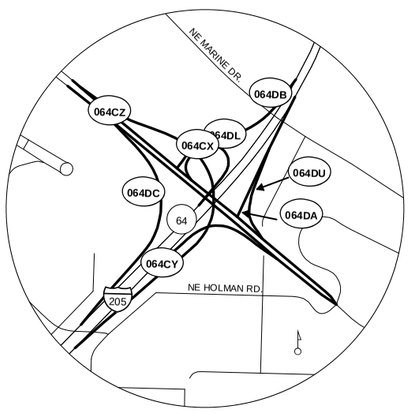

CONNECTION No. 4 (064DA)

24.64		064CZ CONN. (AIRPORT WAY) M.P. 3C25.51
24.67		BIKE TRAIL
24.80		064DU CONN. M.P. 8C25.80
24.87		MARINE DR.

Total Length 0.23 Miles

CONNECTION No. 5 (064DB)

24.97		HWY. 064 M.P. (2)24.97
25.04		BIKE TRAIL
25.05		MARINE DR.
25.23		064CX CONN. M.P. 1C24.79
25.25		LEG (064CZ CONN.)
25.29		064CZ CONN. (AIRPORT WAY) M.P. 3C25.35

Total Length 0.32 Miles

CONNECTION No. 6 (064DC)

23.79		064CZ CONN. (AIRPORT WAY) M.P. 3C25.18
24.09		(DFMS)S(1)084"X084" CMP CIRC
24.31		HWY. 064 M.P. (2)24.31

Total Length 0.52 Miles

CONNECTION No. 7 (064DL)

24.35		064CZ CONN. (AIRPORT WAY) M.P. 3C25.39
24.42		064CX CONN. M.P. 1C24.78
24.58		064CZ CONN. M.P. 3C25.45
24.60		064CZ CONN. M.P. 3C25.45
24.64		HWY. 064 M.P. (2)24.64

Total Length 0.29 Miles

CONNECTION No. 8 (064DU)

25.58		064CZ CONN. M.P. 3C25.58
25.64		SHARED USE PATH
25.80		064DA CONN. M.P. 4C24.80

Total Length 0.22 Miles

CONNECTION No. 1 (064CX)

24.26		HWY. 064 M.P. 24.26
24.28		NE ALDERWOOD RD.
24.30		OM524 SIGN BR. TRUSS
24.52		(DFMS)S(1)048"X048" CMP CIRC
24.58		BEG. STRUCTURE
24.61		064CY CONN. M.P. 2C24.58
24.66		064CZ CONN. (AIRPORT WAY) M.P. 3C25.46 \ HWY. 064 M.P. 24.65
24.68		HWY. 064 M.P. (2)24.67
24.69		1105' 13507B
24.78		064DL CONN. M.P. 7C24.42
24.79		064DB CONN. M.P. 5C25.23 \ END STRUCTURE
24.87		23530 SIGN BR. CANTILEVER
25.07		064CZ CONN. M.P. 3C25.09

Total Length 0.81 Miles

CONNECTION No. 2 (064CY)

24.48		HWY. 064 M.P. 24.48
24.51		(DFMS)S(1)048"X048" CMP CIRC \ 19506 SIGN BR. CANTILEVER
24.58		064CX CONN. M.P. 1C24.61
24.66		BIKE TRAIL
24.77		064CZ CONN. M.P. 3C25.63

Total Length 0.29 Miles

CONNECTION No. 3 (064CZ)

25.07		(1)(2)AIRPORT WAY (BK) \ (2)SIGN BR. CANTILEVER
25.09		(2)064CX CONN. M.P. 1C25.07
25.18		(1)SIGN BR. CANTILEVER \ (1)064DC CONN. M.P. 6C23.79
25.23		(2)SIGN BR. TRUSS
25.28		(1)SIGN BR. CANTILEVER
25.34		(2)LEG (064DB CONN.)
25.35		(2)LEG (064CZ CONN. INCREASING RDWY) (Rt.) + (2)064DB CONN. M.P. 5C25.29 (Lt.) + (1)LEG (CONN. 064CZ DECREASING RDWY) (Lt.)
25.38		(2)23533 SIGN BR. CANTILEVER
25.39		(2)064DL CONN. M.P. 7C24.34
25.44		(2)HWY. 064 M.P. (2)24.68 \ (1)HWY. 064 M.P. (2)24.67
25.46		(1)064CX CONN. M.P. 1C24.66 \ (2)HWY. 064 M.P. 24.66 + (2)064CX CONN. M.P. 1C24.67 \ (1)HWY. 064 M.P. 24.65
25.51		(1)LEG (064CZ CONN. DECREASING RDWY) (Lt.) + (2)064DA CONN. M.P. 4C24.64 (Lt.) + (2)LEG (064CZ CONN. INCREASING RDWY) (Rt.)
25.52		(1)13507CS(1)108"X60" CNB BOX \ (1)(2)BIKEPATH
25.58		(2)064DU CONN. M.P. 8C25.58
25.63		(1)064CY CONN. M.P. 2C24.77
25.79		(1)(2)NE HOLMAN ST.

Total Length 0.72 Miles

Sheet 13 of 13
October 2019

The same information displayed on the Straightline Charts is updated monthly and available in tabular form on ODOT's internet site. Use the Highway Inventory Summary report for more detailed information.
https://www.oregon.gov/odot/data/pages/road-assets-mileage.aspx
NOTE: Milepoints on Straightline Chart are not to scale.

Produced by Transportation Development Division / Road Inventory and Classification Services (503)986-3154
DFMS culverts displayed at locations where they cross a State Highway or Public Approach.